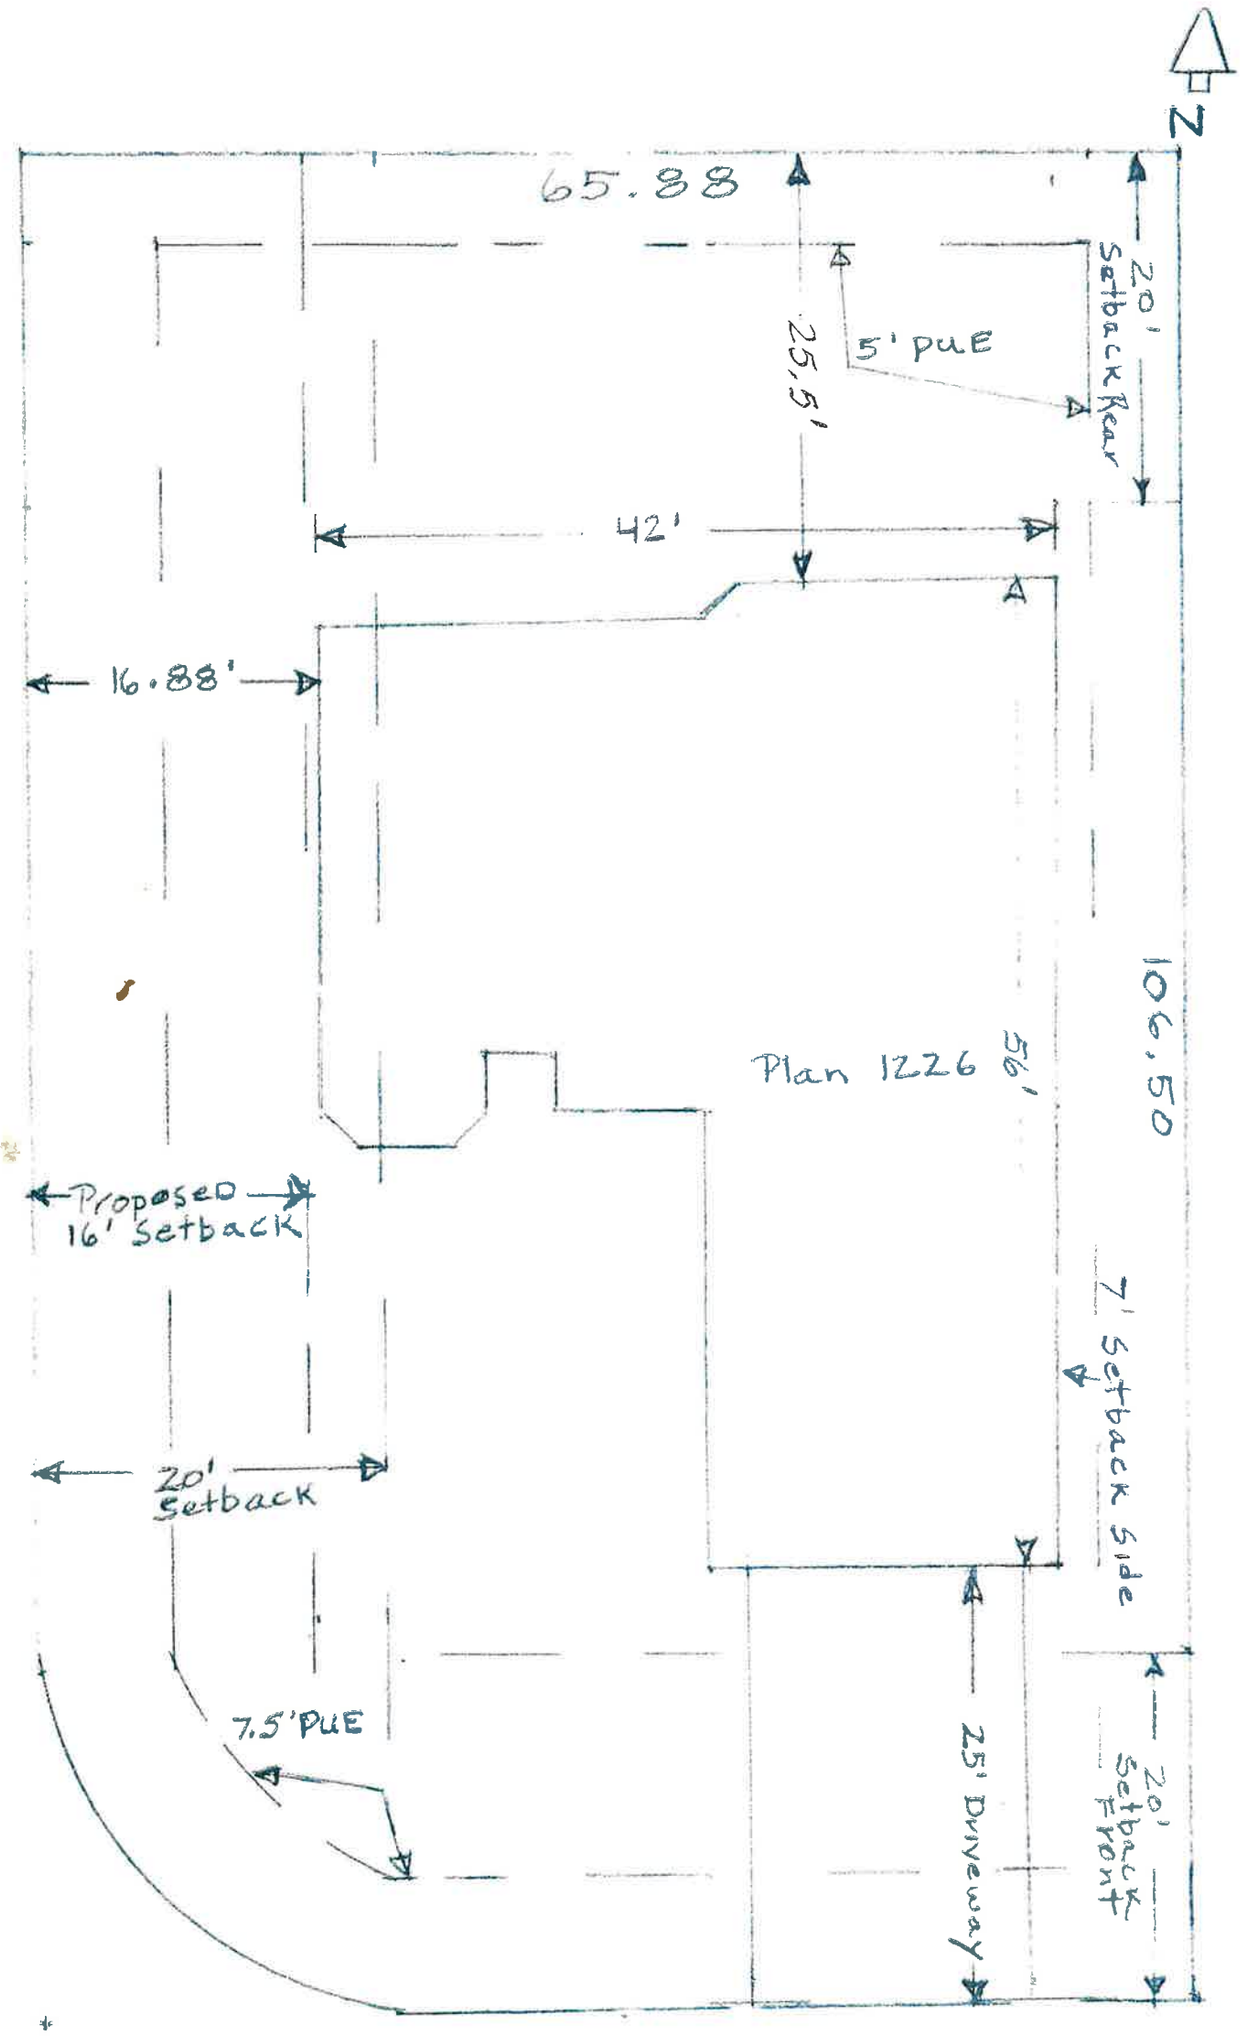


Contractor	412 S. MAIN	OWNER
Hansen Construction NV Lic. 37521	APN 001-258-13	Stuart Drange